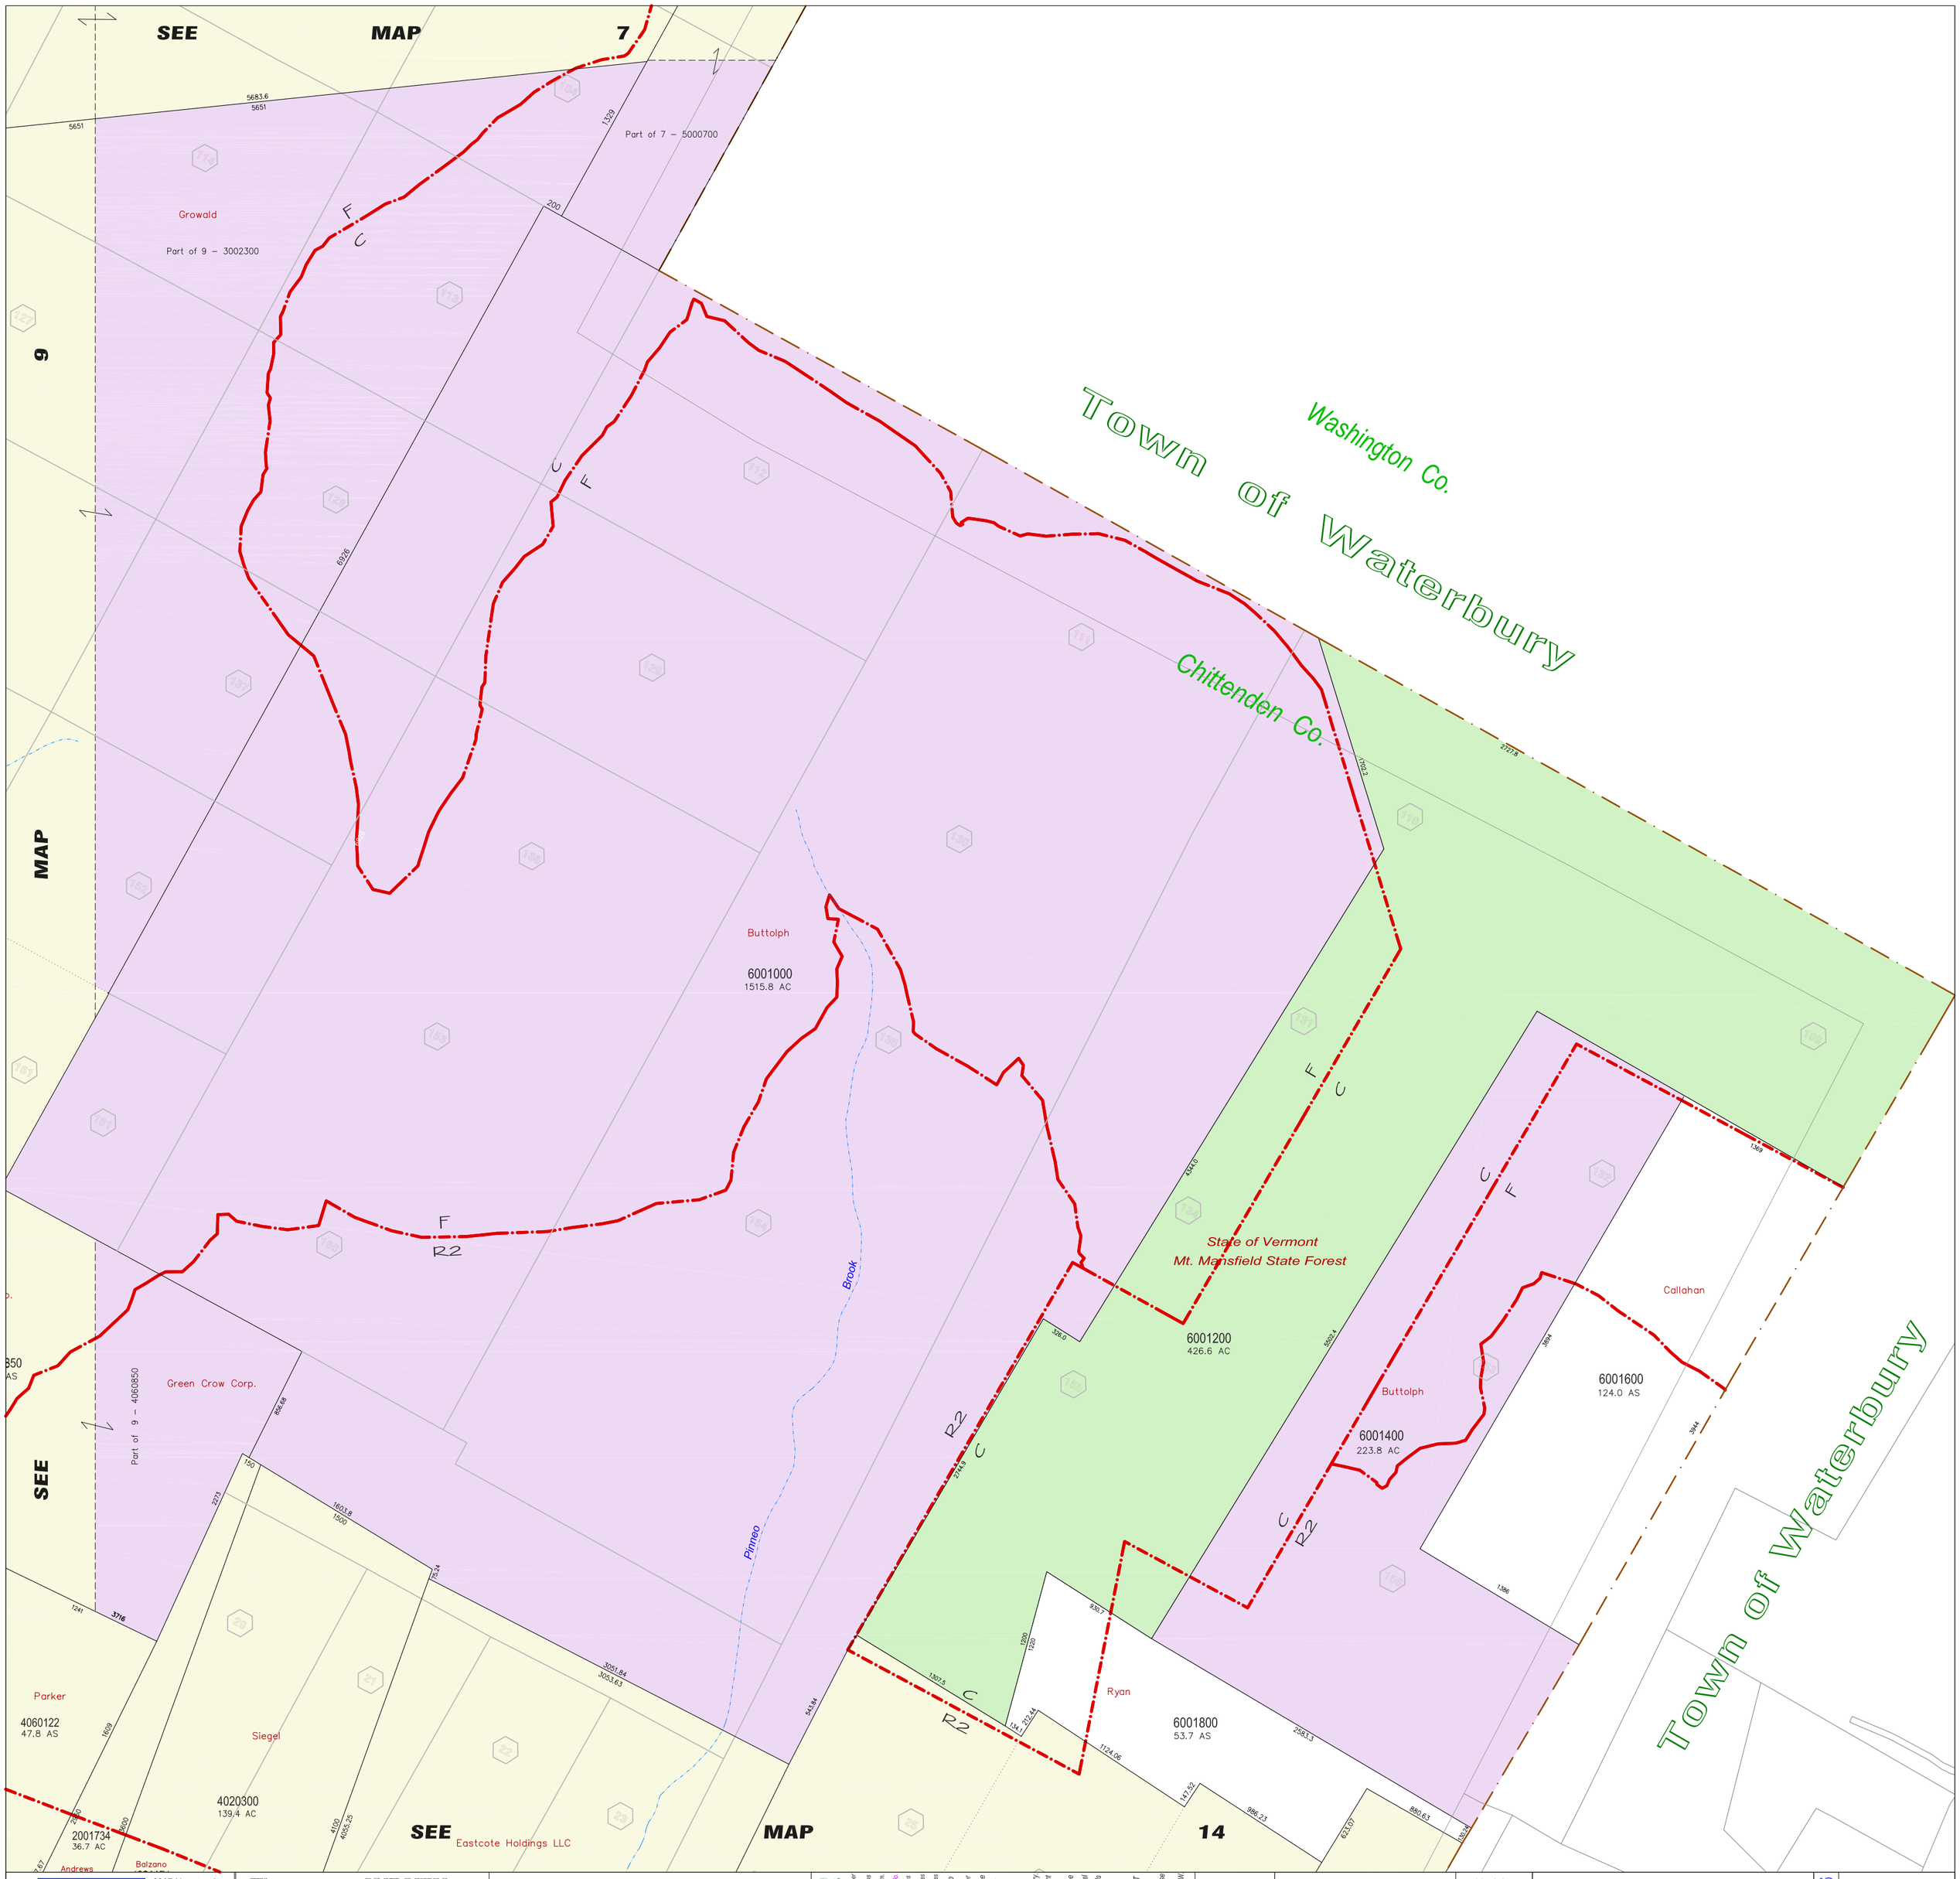


Digital Mapping Prepared By
RUSSELL GRAPHICS
2207 Hopeton Ave.
Raleigh, NC 27614
802-309-8200
www.imapvt.com

This is not a SURVEY...
This Map was prepared from Deeds & Surveys recorded in the Town Clerk's Office. The accuracy of this map is determined by the filed information. ALL INFORMATION IS SUBJECT TO CHANGE

Copyright 2016 Russell Graphics - All rights Reserved

This Map was prepared using AutoCad Map. All Data meets or exceeds specifications outlined in the Vermont Mapping Guidelines. This Map is the sole property of the Town. Any copy, Paper or Digital, shall not be given without permission from the Town.

LEGEND OF SYMBOLS
4130269 Parcel ID Number
500(s) Scaled Dimensions
450.15 Deed/Survey Dim.
Lot 23 Subdivision Lot No.
100 A Deed Acres
100.5 AC Computed Acres
100.25 AS Surveyed Acres
2 Vermont Route
103 Town Rd Number
Property Line
Match Line
Deed Line
Town Line
Railroad Bndry.
Velco Easement
River as a Property Line
River thru Parcel
Town Parcels
Exempt
State of VT
Current Use
Private R.O.W.

NORTH

0 200 600 1000
Scale in Feet

Map Index
6 7
9
13 14

PROPERTY MAP OF
BOLTON
VERMONT

APRIL 2016

MAP 10