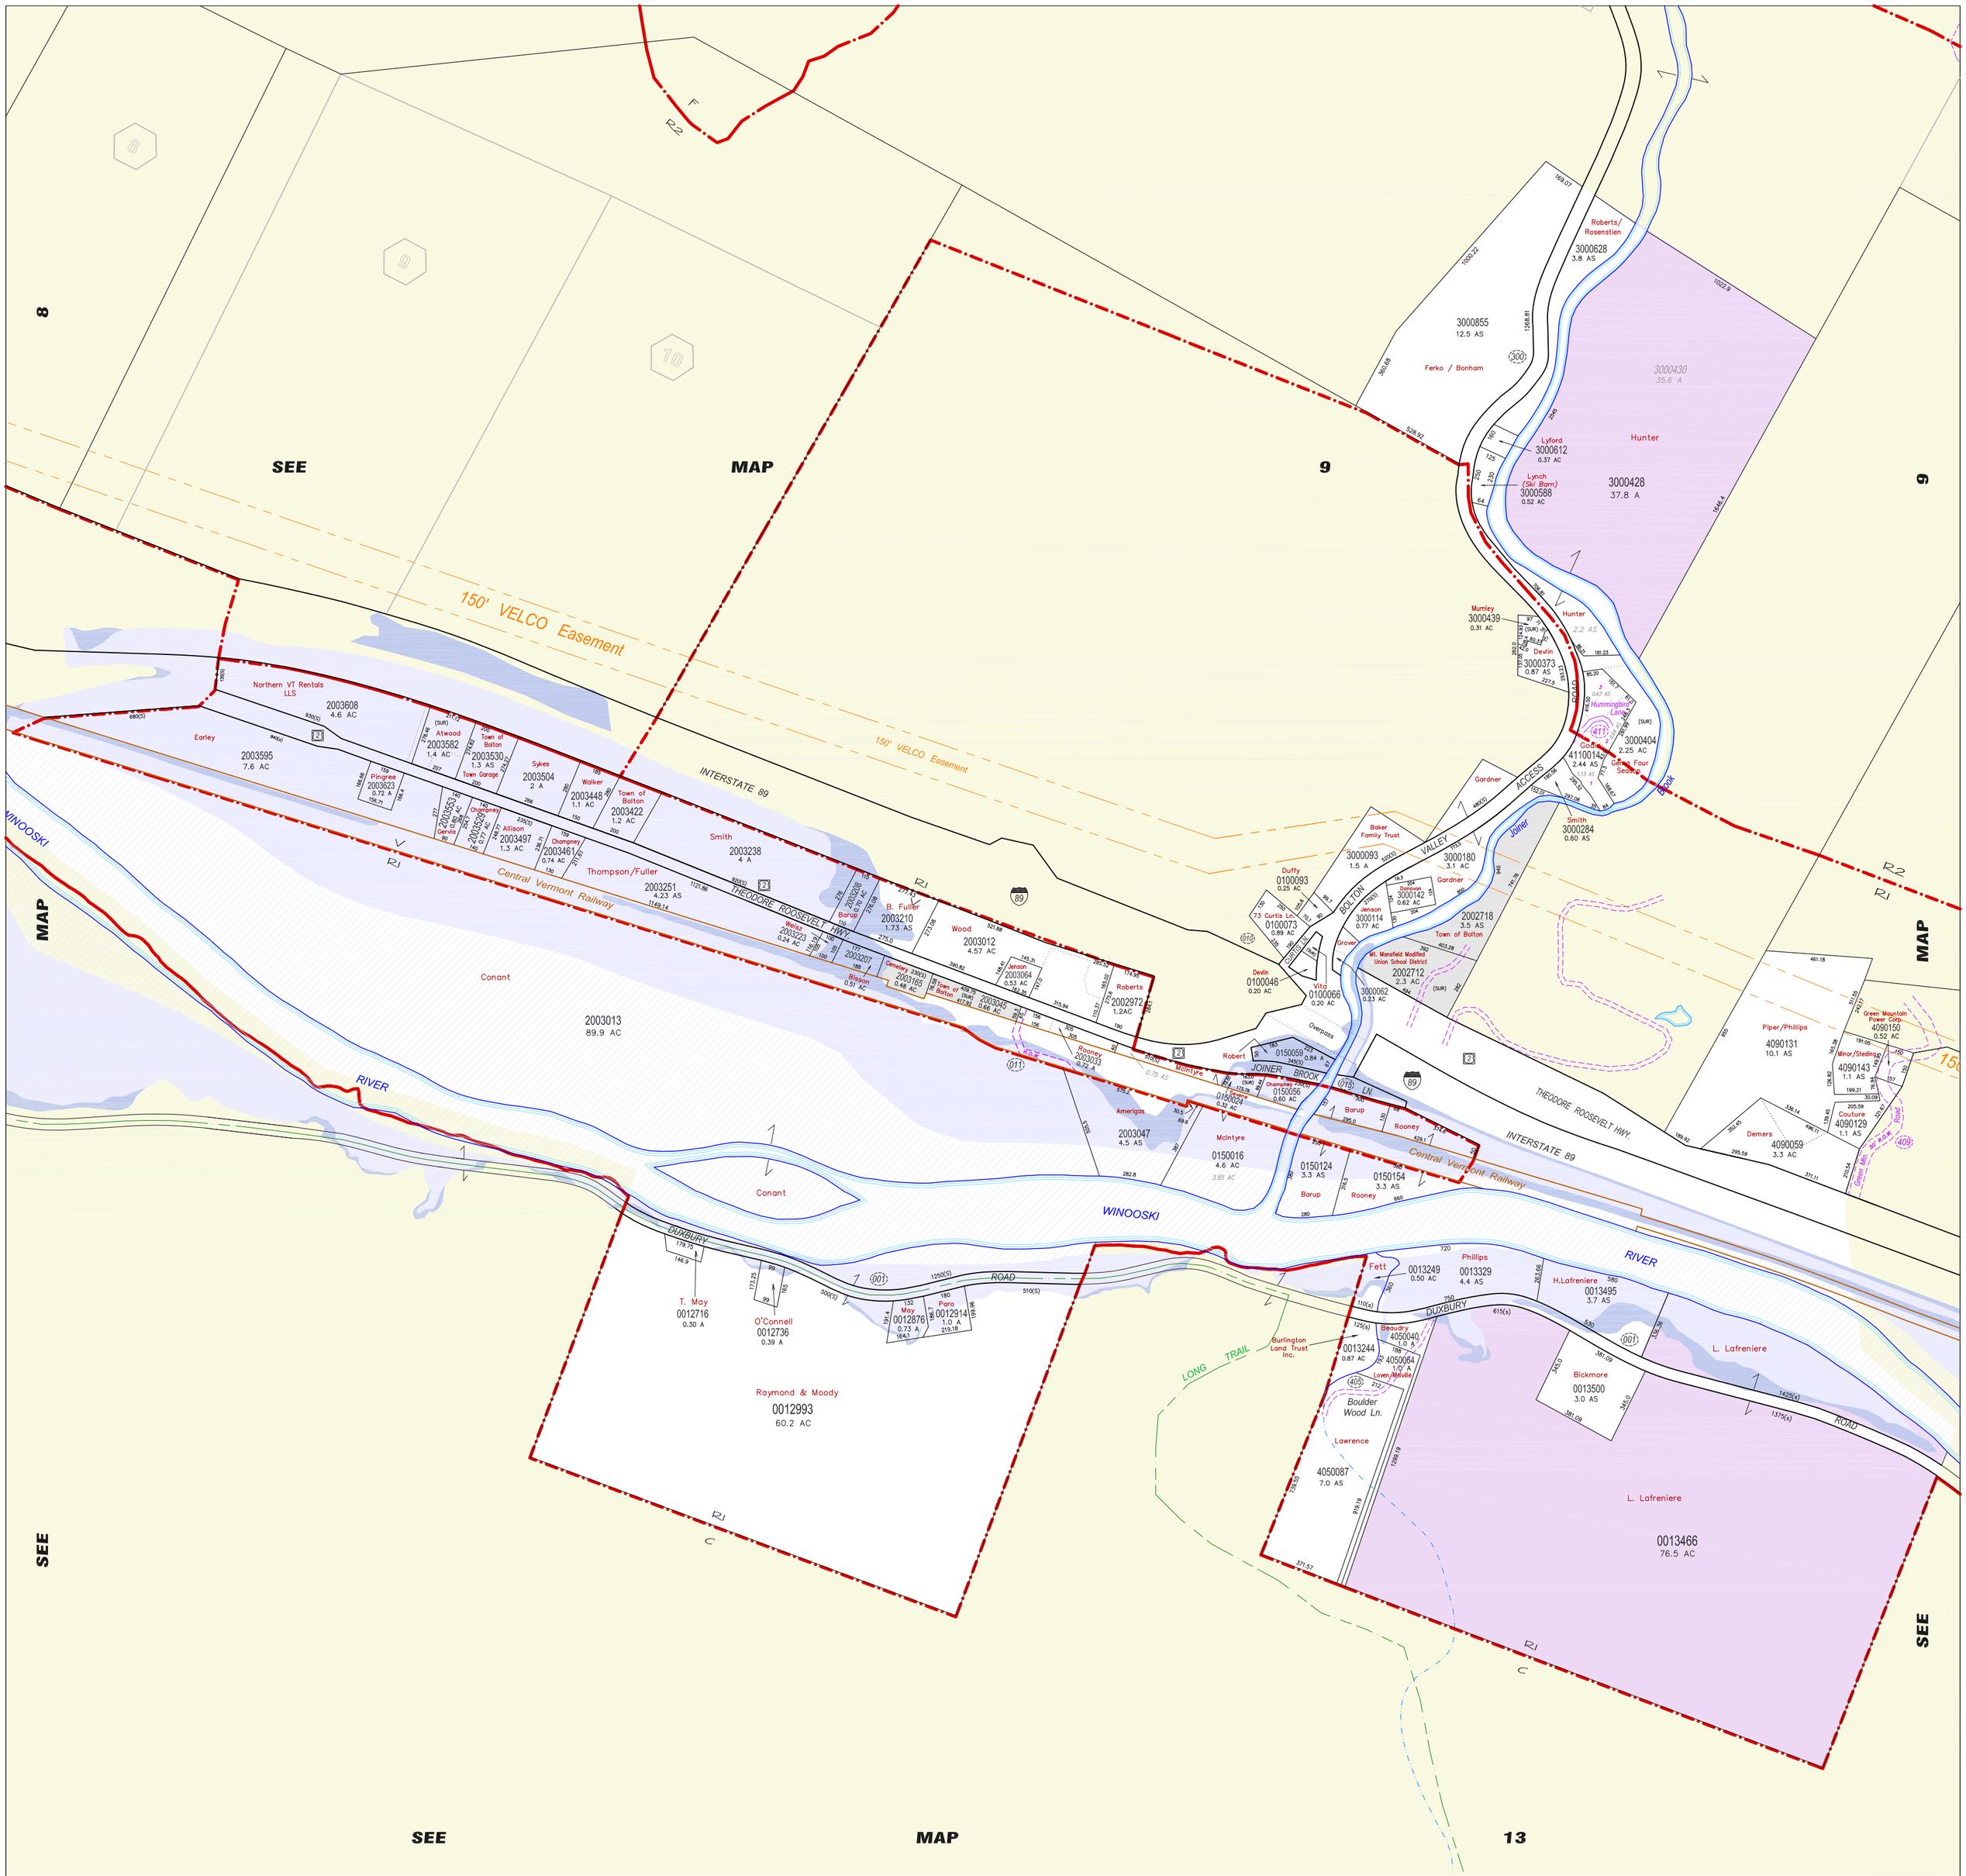

Digital Mapping Prepared By

2207 Hopeton Ave.
Raleigh, NC 27614
802-309-8200
www.imapvt.com

RUSSELL GRAPHICS

This is not a SURVEY...

This Map was prepared from Deeds & Surveys recorded in the Town Clerk's Office. The accuracy of this map is determined by the filed information. ALL INFORMATION IS SUBJECT TO CHANGE

Copyright 2016 Russell Graphics - All rights Reserved

This Map was prepared using AutoCad Map. All Data meets or exceeds specifications outlined in the Vermont Mapping Guidelines. This Map is the sole property of the Town. Any copy, Paper or Digital, shall not be given without permission from the Town.

LEGEND OF SYMBOLS

4130269	Parcel ID Number
500(s)	Scaled Dimensions
450.15	Deed/Survey Dim.
Lot 23	Subdivision Lot No.
100 A	Deed Acres
100.5 AC	Computed Acres
100.25 AS	Surveyed Acres
2	Vermont Route
103	Town Rd Number
	Property Line
	Match Line
	Deed Line
	Town Line
	Railroad Bndry.
	Velco Easement
	River as a Property Line
	River thru Parcel
	Town Parcels
	Exempt
	State of VT
	Current Use
	Private R.O.W.

NORTH

0 100 300 500
Scale in Feet

Map Index
9
13

PROPERTY MAP OF
BOLTON
VERMONT

APRIL 2016

MAP 15